


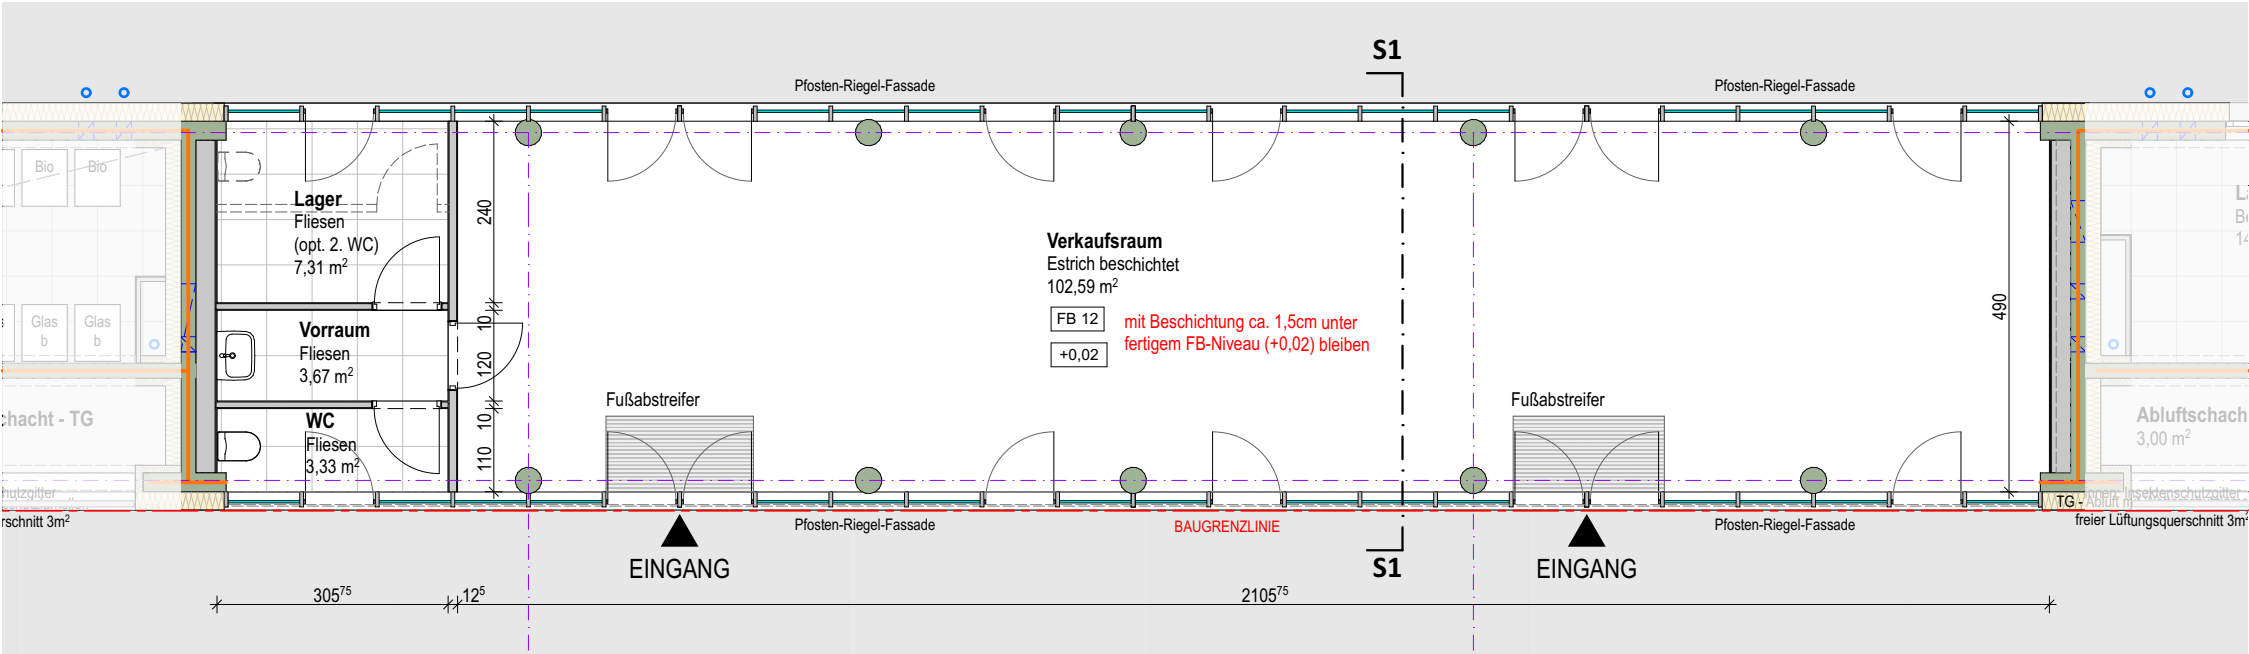

Grundriss_1:100